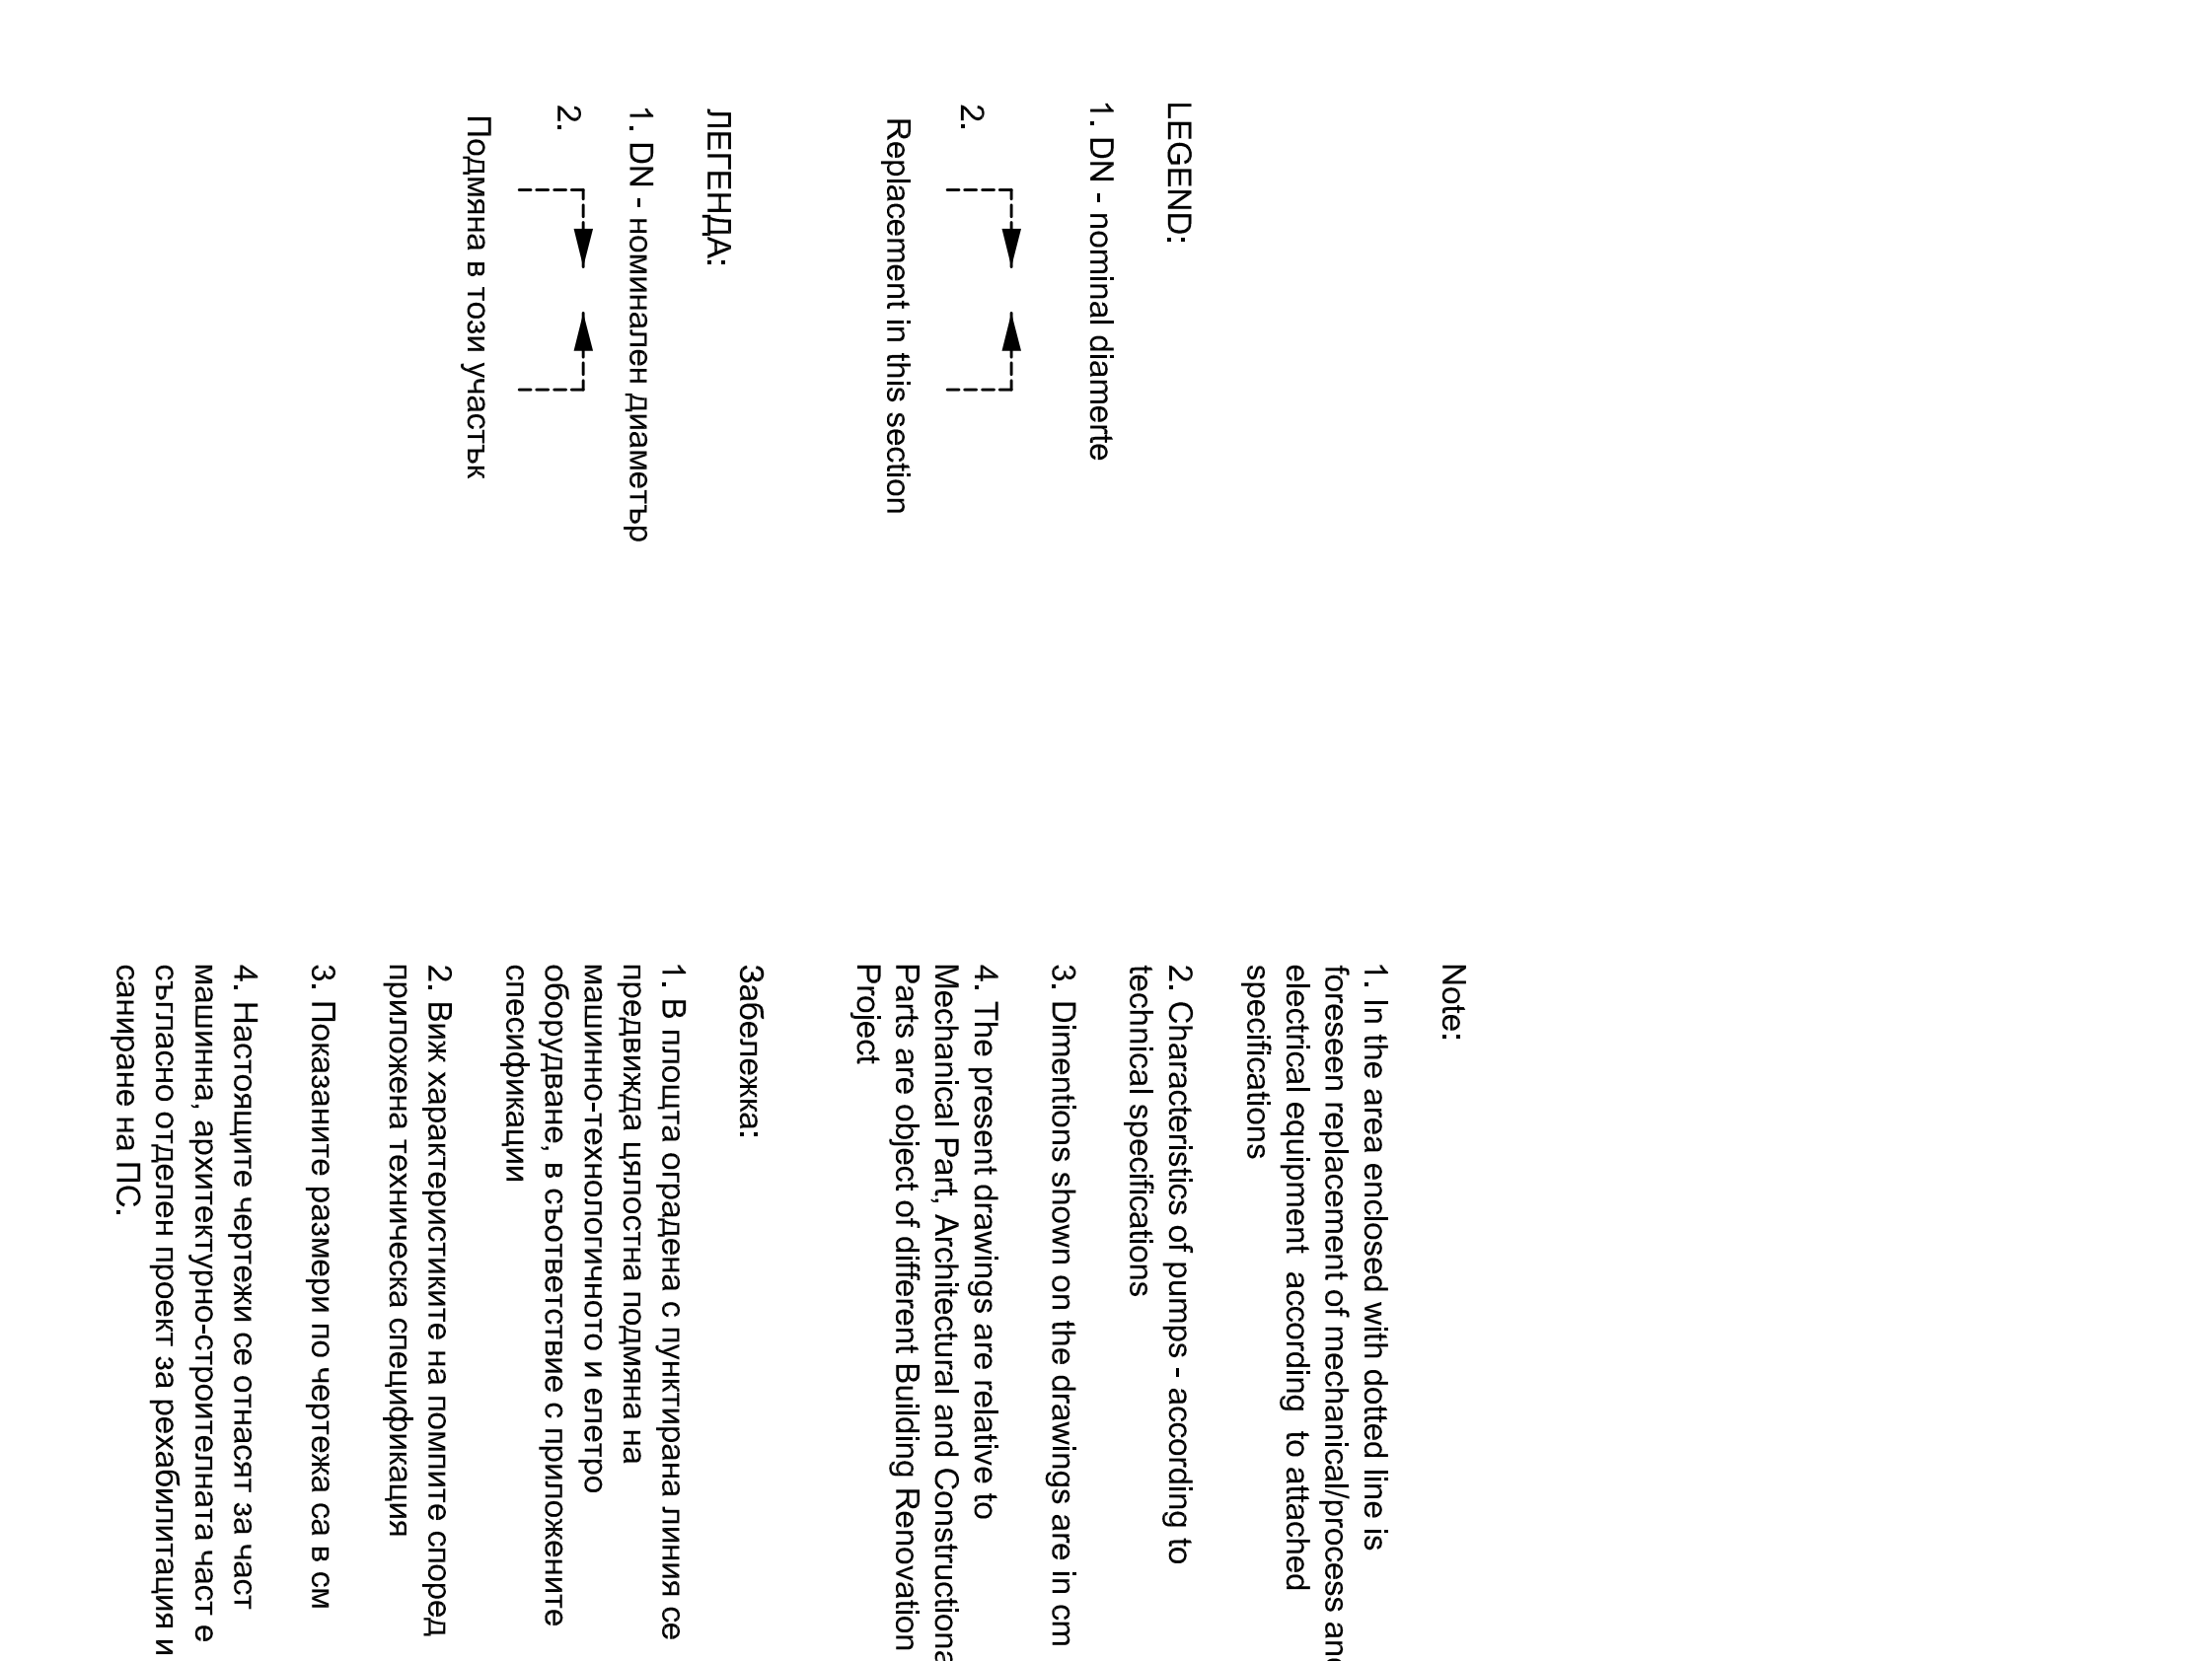
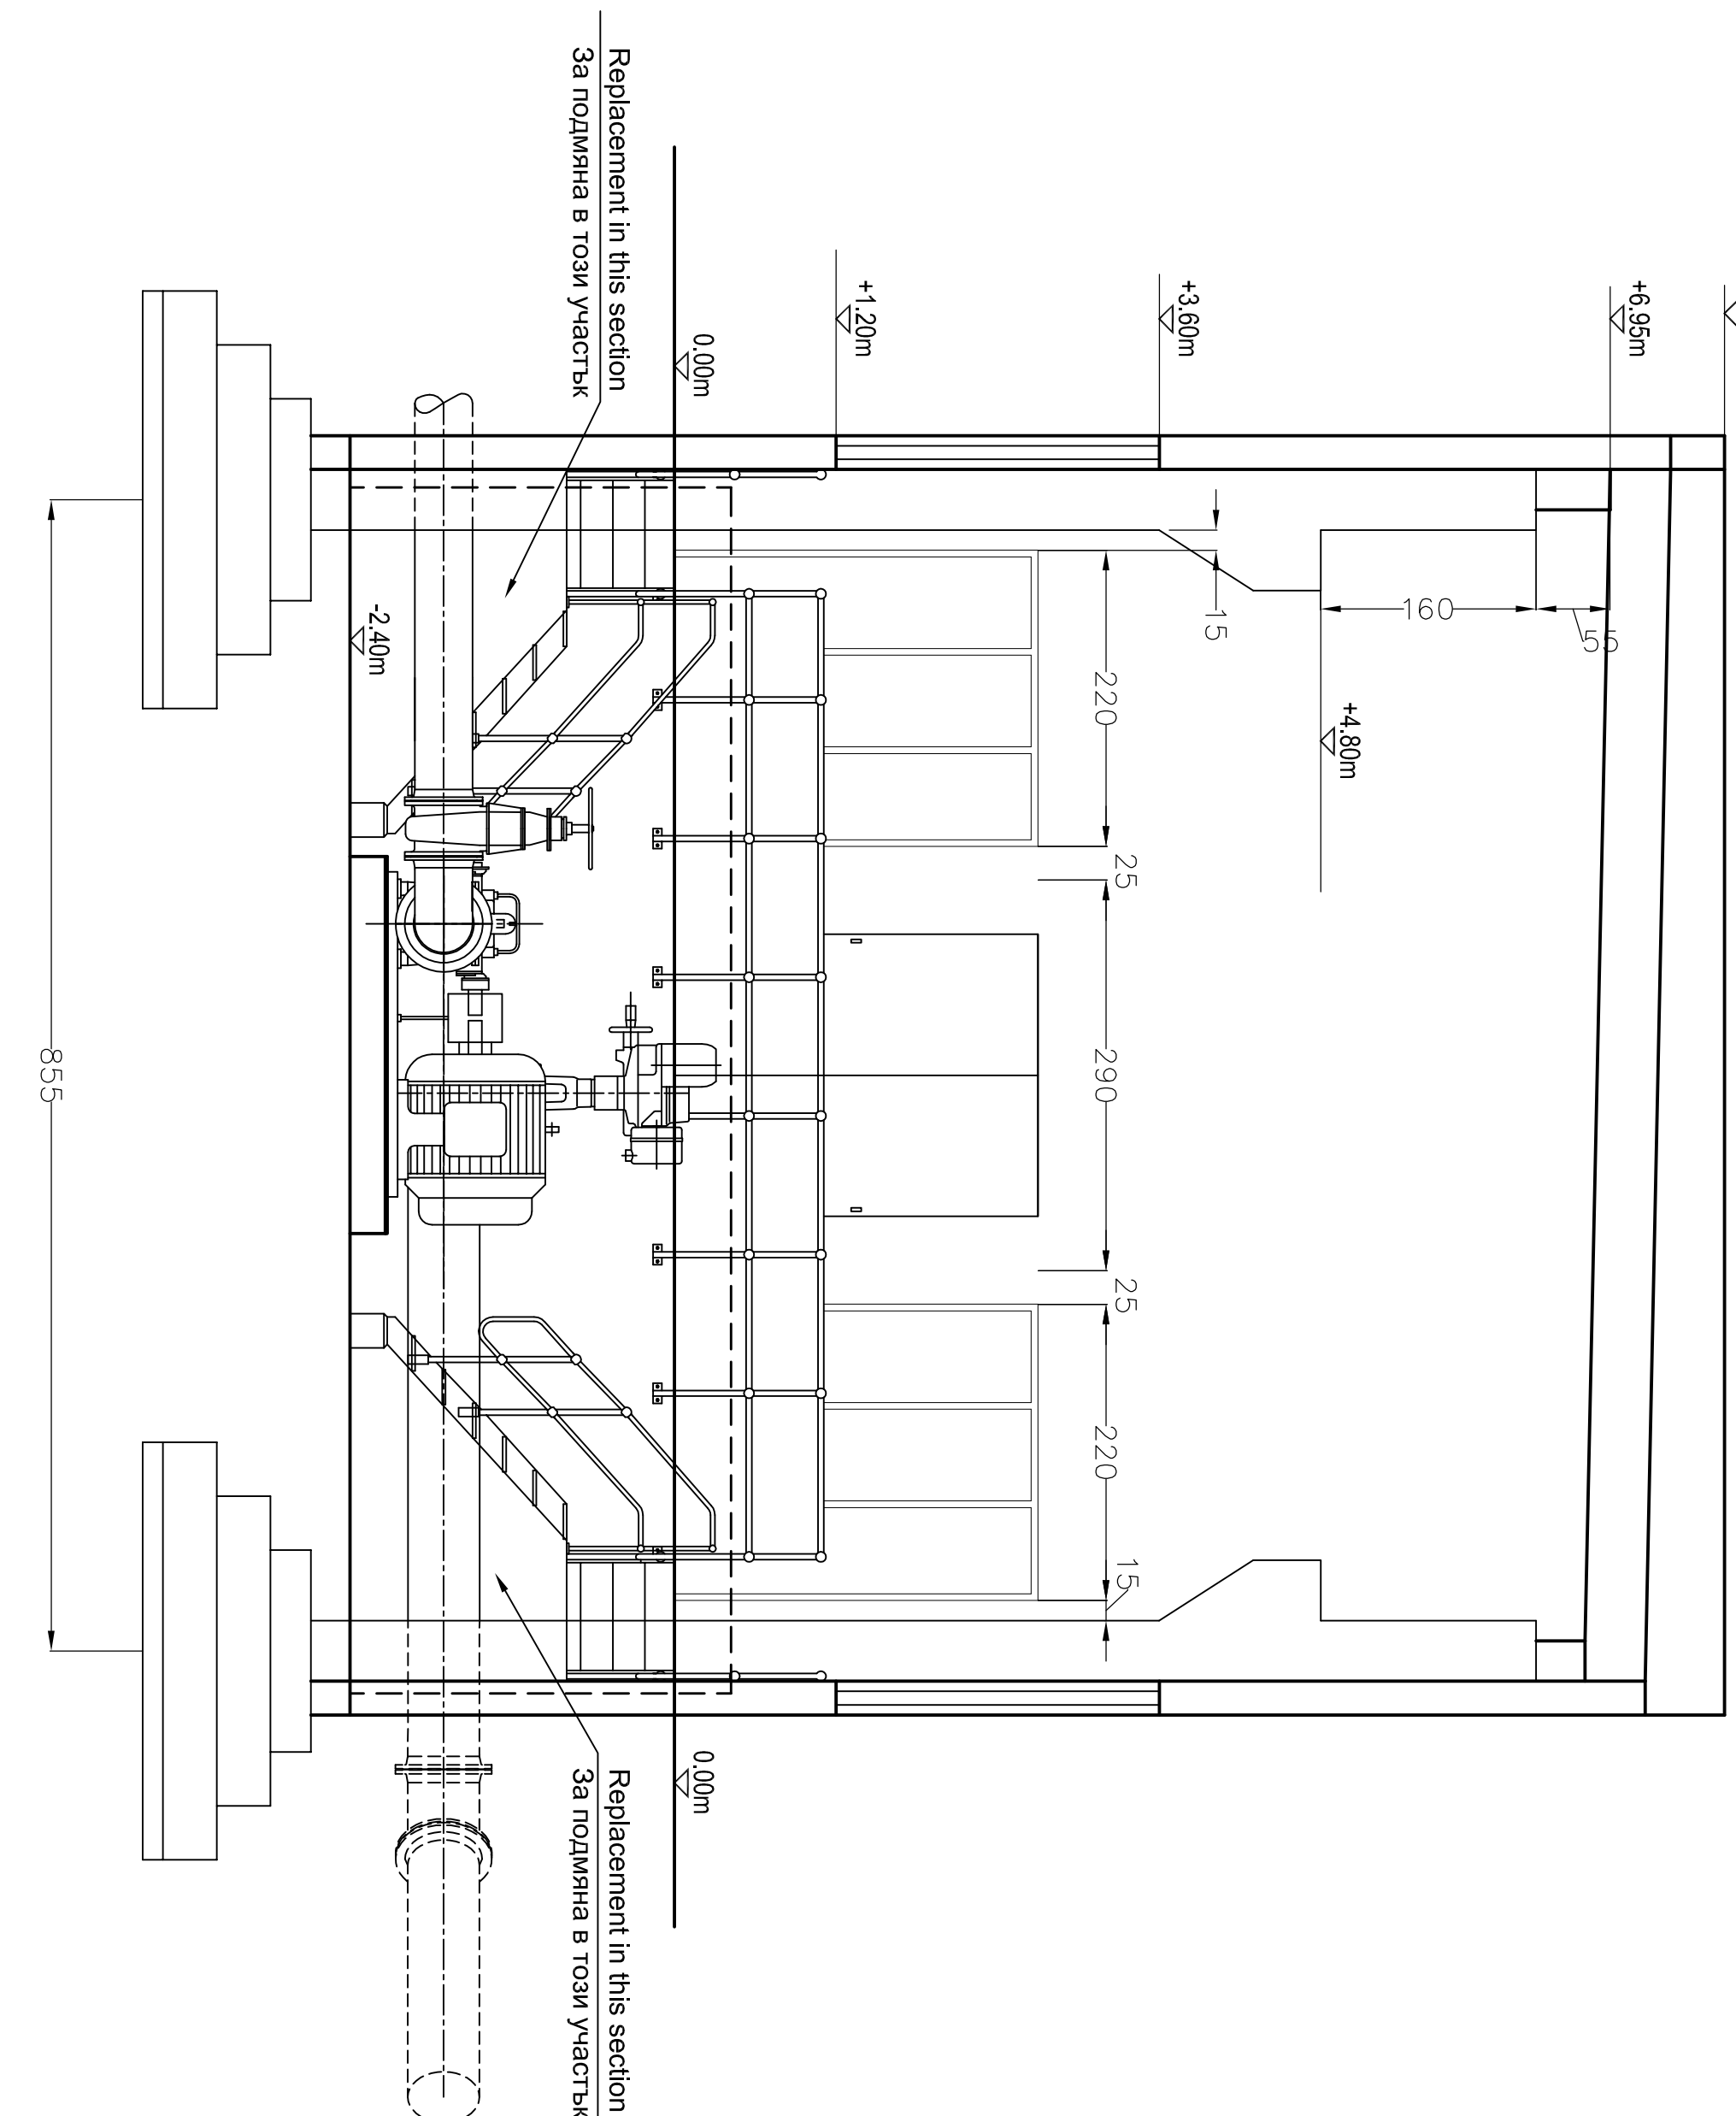


SECTION B - B
PA3PE3 B - B

[illegible]